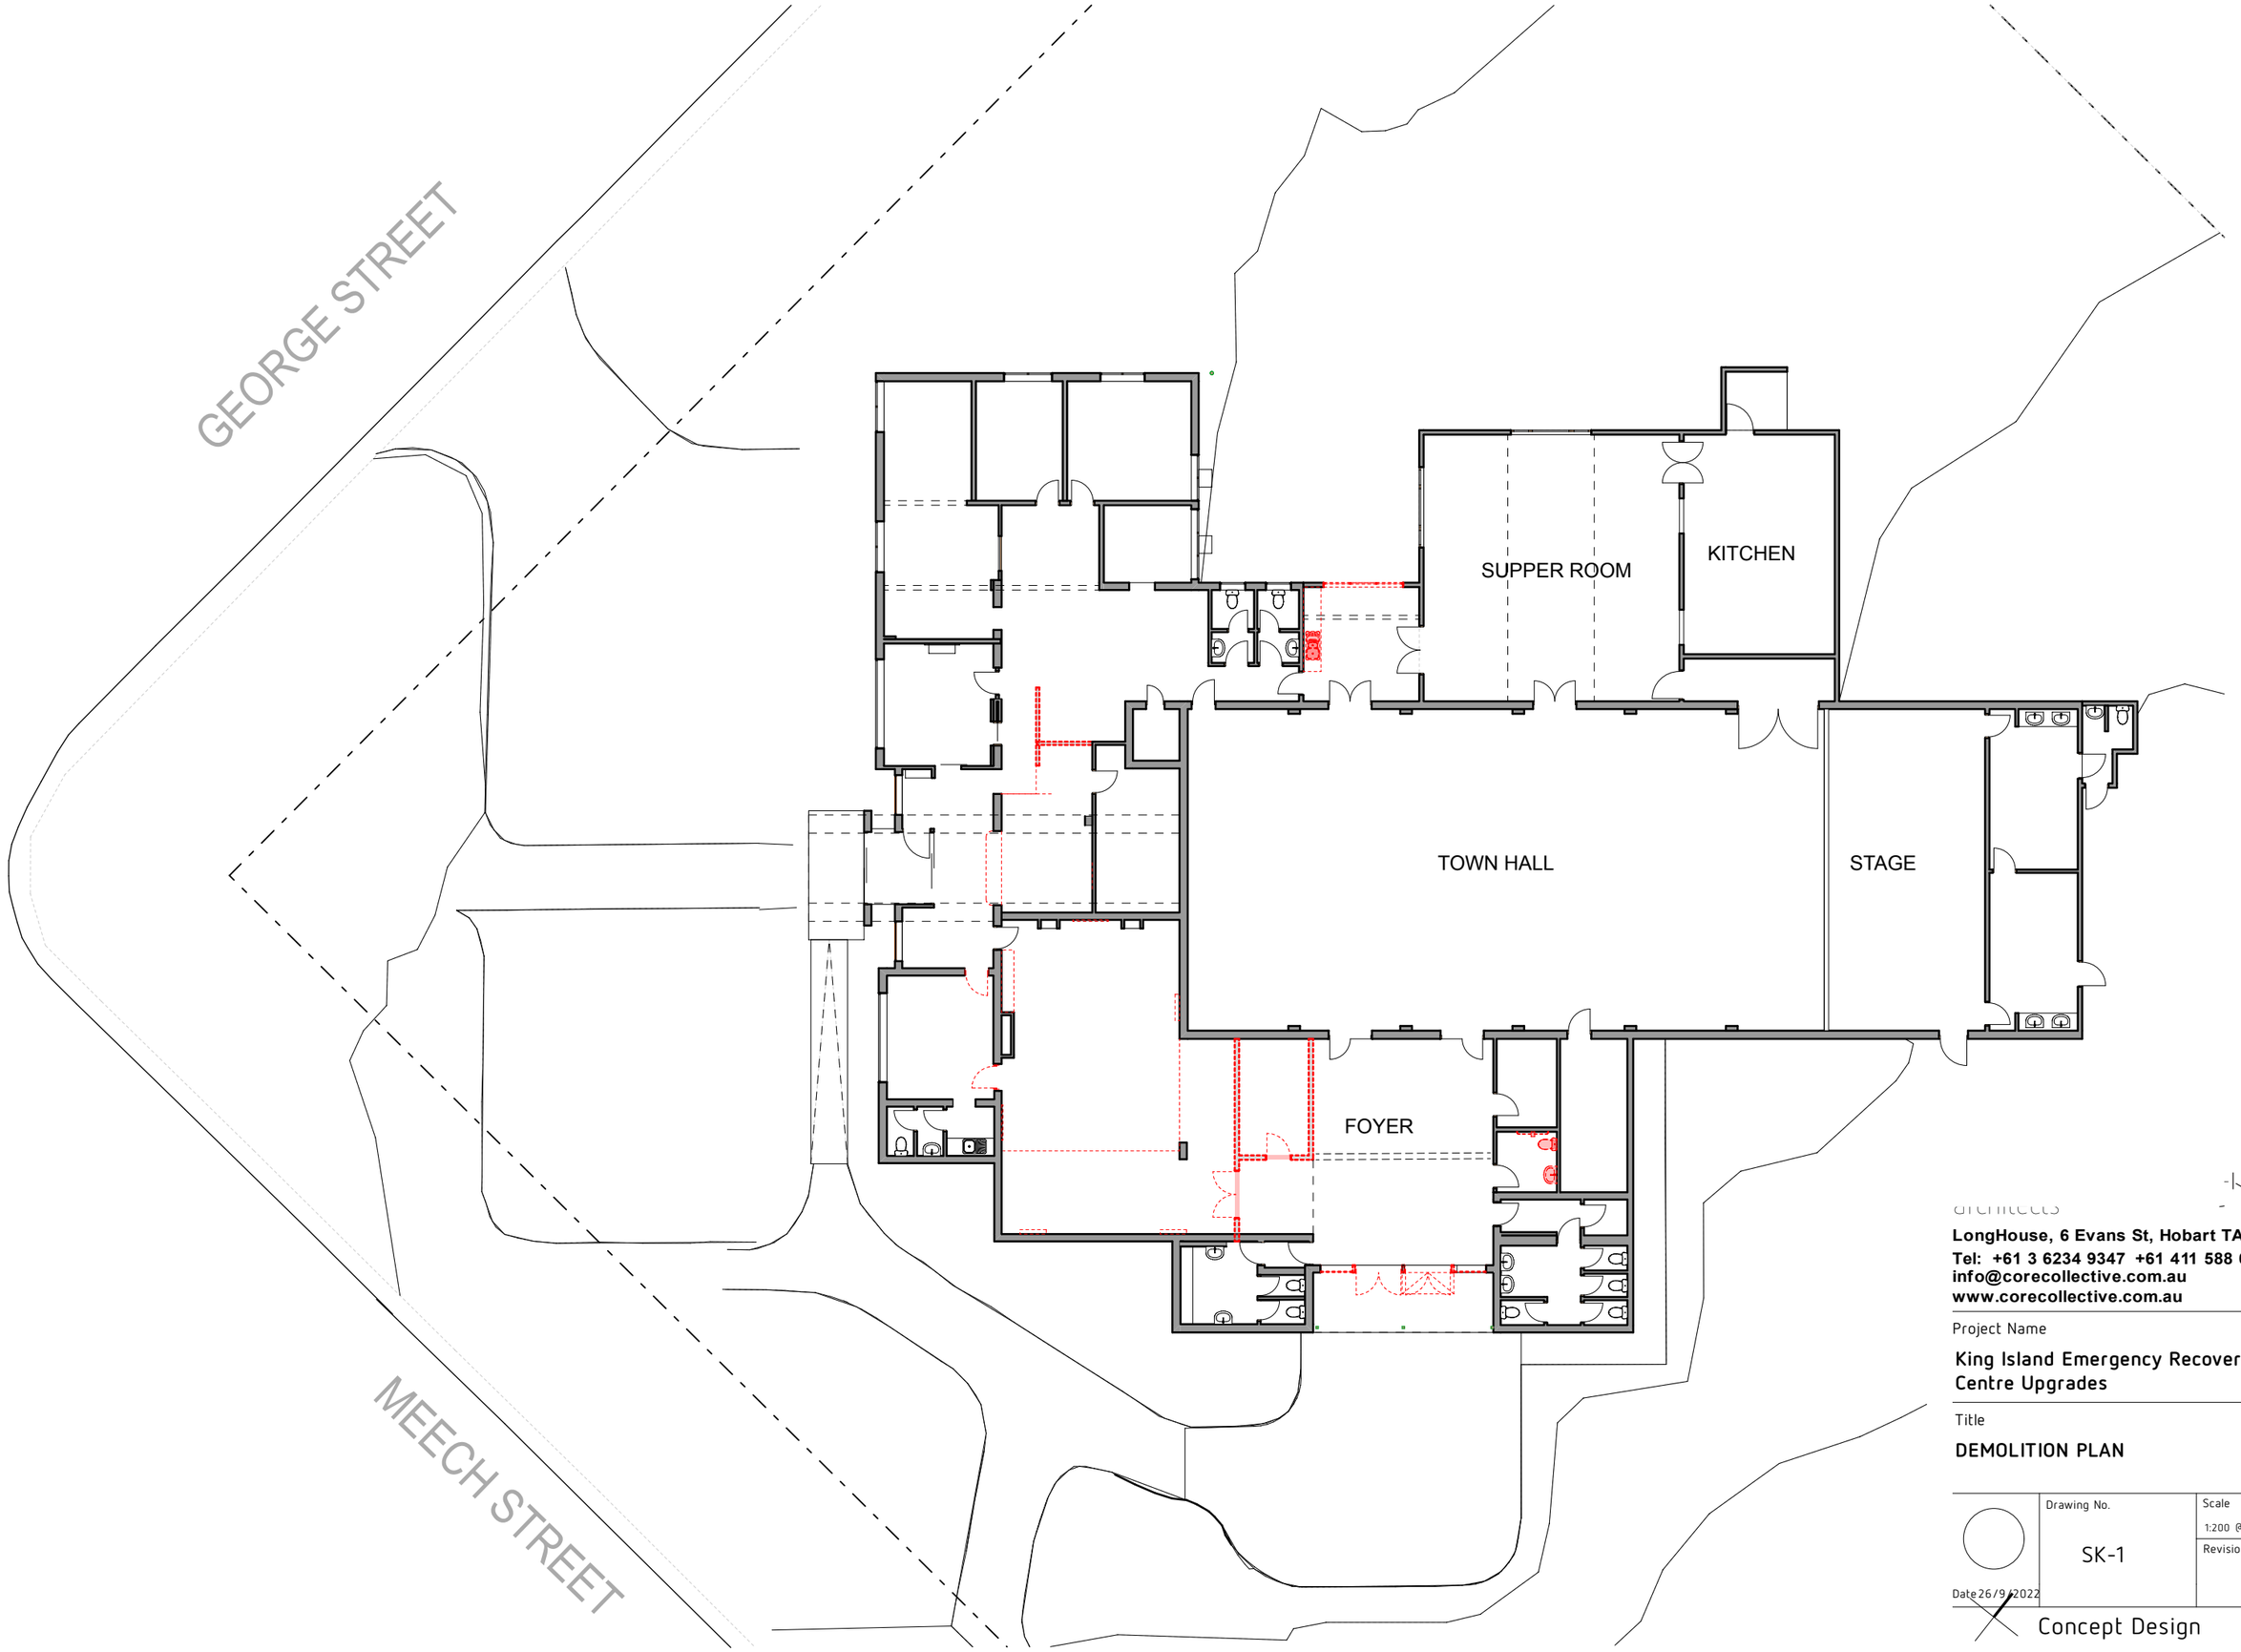

architects

LongHouse, 6 Evans St, Hobart TAS 7000
Tel: +61 3 6234 9347 +61 411 588 603
info@corecollective.com.au
www.corecollective.com.au

Project Name

King Island Emergency Recovery Centre Upgrades

Title

DEMOLITION PLAN

	Drawing No.	Scale
Date 26/9/2022	SK-1	1:200 @ A3
		Revision

Concept Design

core collective architects
LongHouse, 6 Evans St, Hobart TAS 7000
Tel: +61 3 6234 9347 +61 411 588 603
info@corecollective.com.au
www.corecollective.com.au

Project Name

King Island Emergency Recovery Centre Upgrades

Title

Site Plan - Proposed with Demo

Drawing No.	Scale
SK-2	1:200 @ A3
	Revision

Date 26/9/2022

Concept Design

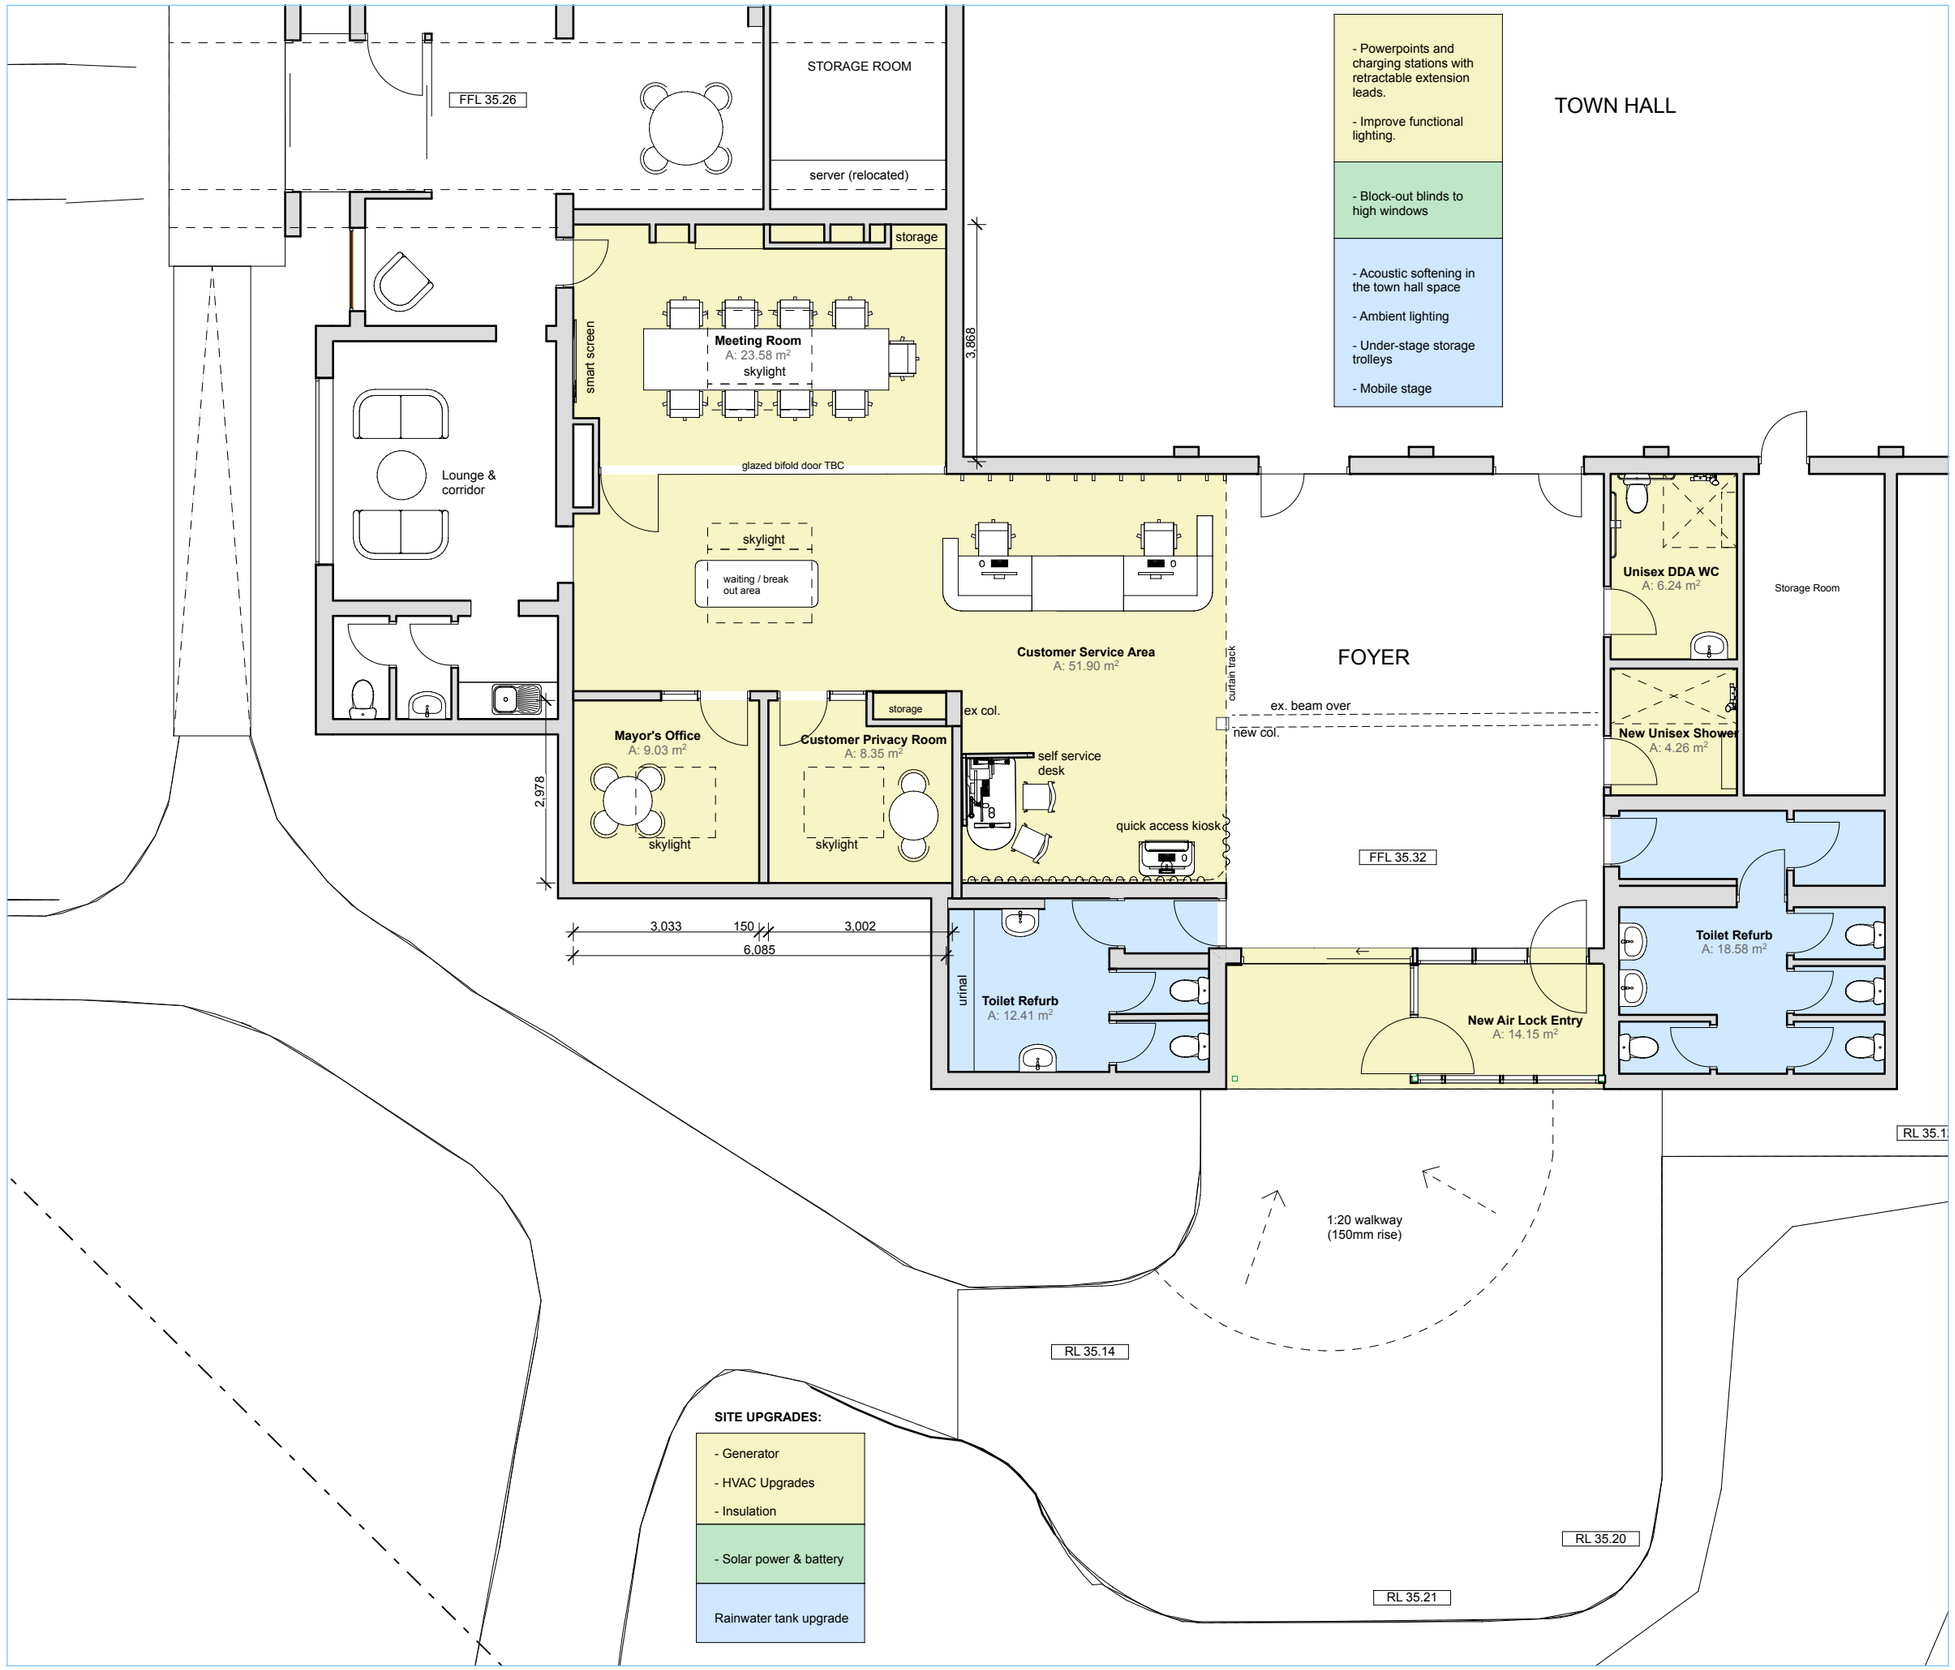

core collective architects
LongHouse, 6 Evans St, Hobart TAS 7000
Tel: +61 3 6234 9347 +61 411 588 603
info@corecollective.com.au
www.corecollective.com.au

Project Name

King Island Emergency Recovery Centre Upgrades

Title

Part Plan - Proposed - South

Drawing No. SK-3

Scale 1:100 @ A3

Revision

Date 26/9/2022

Concept Design

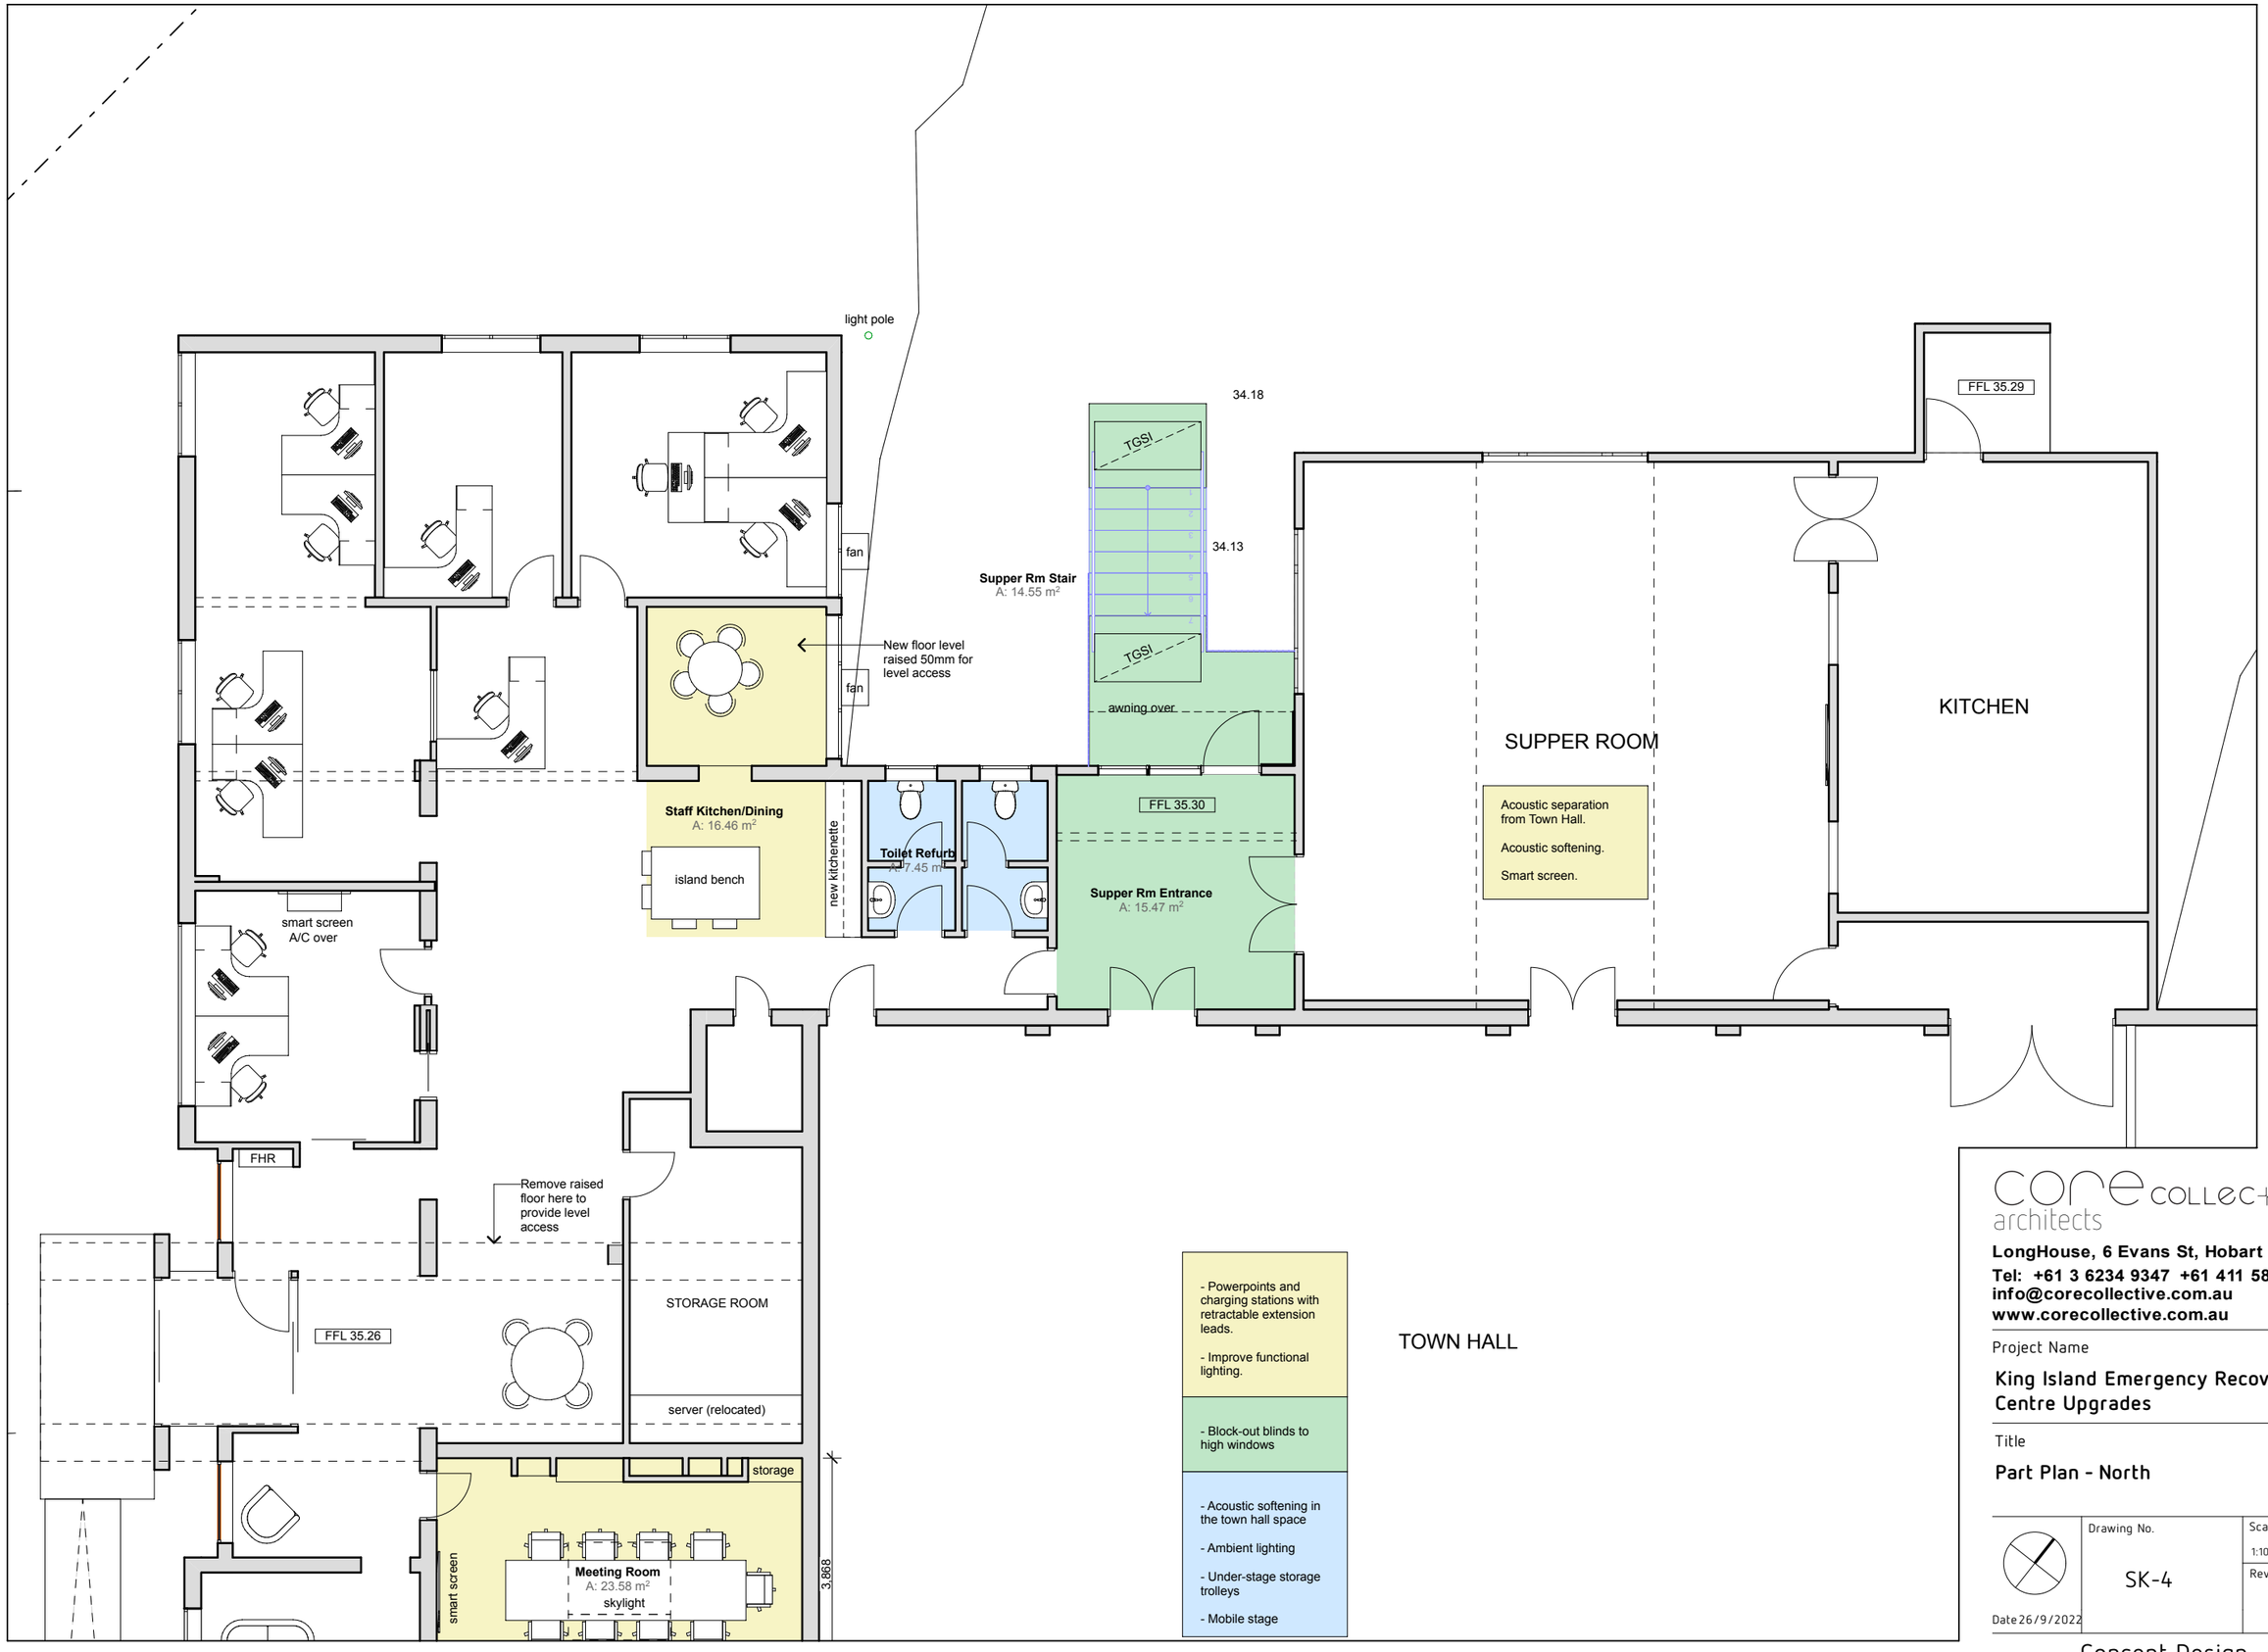

core collective architects
LongHouse, 6 Evans St, Hobart TAS 7000
Tel: +61 3 6234 9347 +61 411 588 603
info@corecollective.com.au
www.corecollective.com.au

Project Name

King Island Emergency Recovery Centre Upgrades

Title

Part Plan - North

Drawing No.	Scale
SK-4	1:100 @ A3
	Revision

Date 26/9/2022

Concept Design

1 Meech St Entry

2 Meech Entry

3 Foyer

4 Foyer

4 Foyer

4 Foyer

core collective architects
LongHouse, 6 Evans St, Hobart TAS 7000
Tel: +61 3 6234 9347 +61 411 588 603
info@corecollective.com.au
www.corecollective.com.au

Project Name

King Island Emergency Recovery Centre Upgrades

Title

3D VIEWS (SHEET 1)

	Drawing No.	Scale
Date 26/9/2022	SK-5	@ A3
		Revision

Concept Design

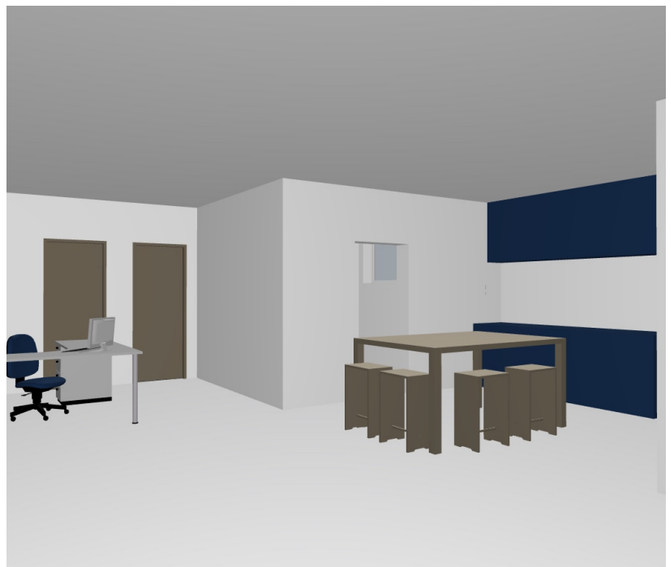

1 Staff lunch area

2 Supper Rm Stairs

3 Supper Rm Stairs

core collective architects
LongHouse, 6 Evans St, Hobart TAS 7000
Tel: +61 3 6234 9347 +61 411 588 603
info@corecollective.com.au
www.corecollective.com.au

Project Name

King Island Emergency Recovery Centre Upgrades

Title

3D VIEWS (SHEET 2)

	Drawing No.	Scale
Date 26/9/2022	SK-6	@ A3
		Revision

Concept Design